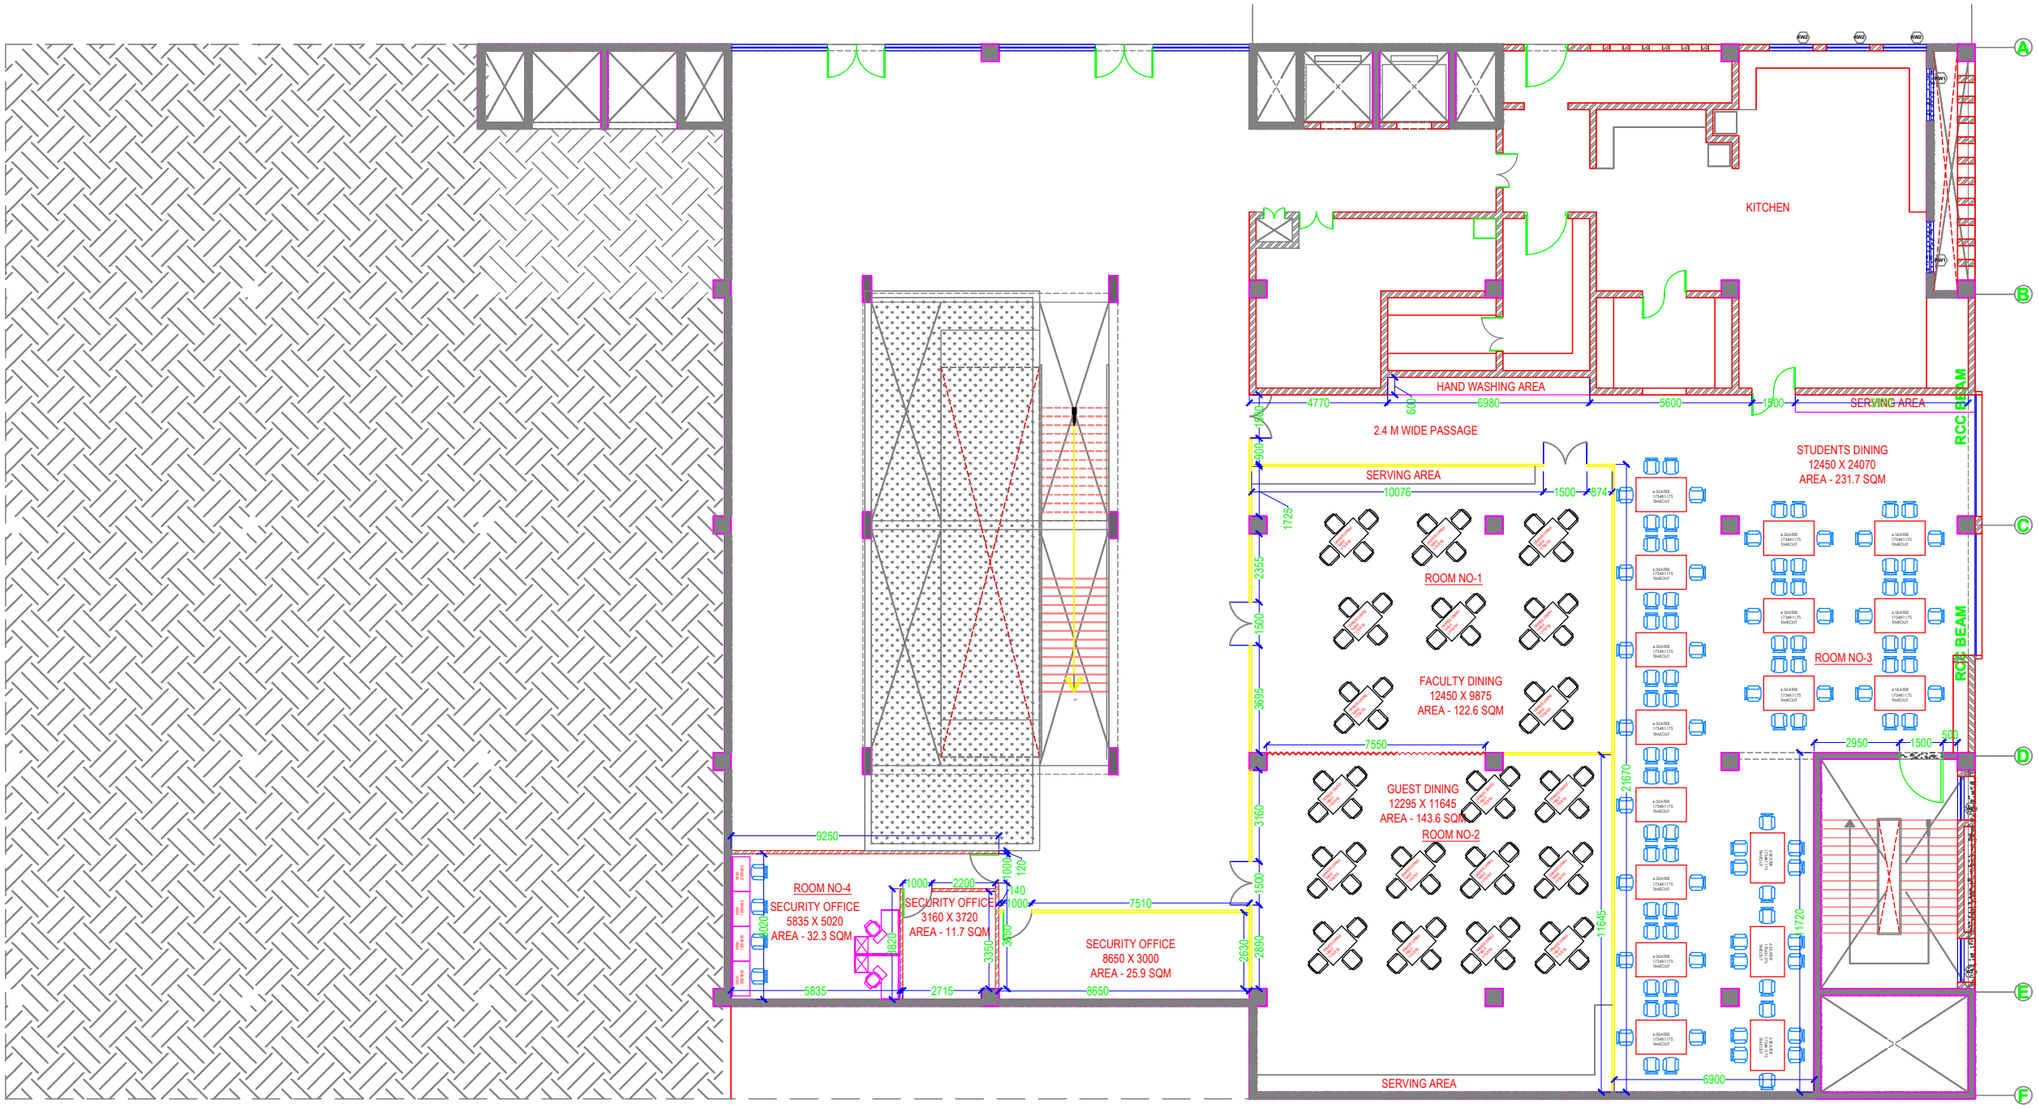
KITCHEN
HAND WASHING AREA
2.4 M WIDE PASSAGE
SERVING AREA
STUDENTS DINING
12450 X 24070
AREA - 231.7 SQM
ROOM NO-1
FACULTY DINING
12450 X 9875
AREA - 122.6 SQM
ROOM NO-3
GUEST DINING
12295 X 11645
AREA - 143.6 SQM
ROOM NO-2
ROOM NO-4
SECURITY OFFICE
5835 X 5020
AREA - 32.3 SQM
SECURITY OFFICE
3160 X 3720
AREA - 11.7 SQM
SECURITY OFFICE
8650 X 3000
AREA - 25.9 SQM
RCC BEAM
RCC BEAM
A
B
C
D
E
F

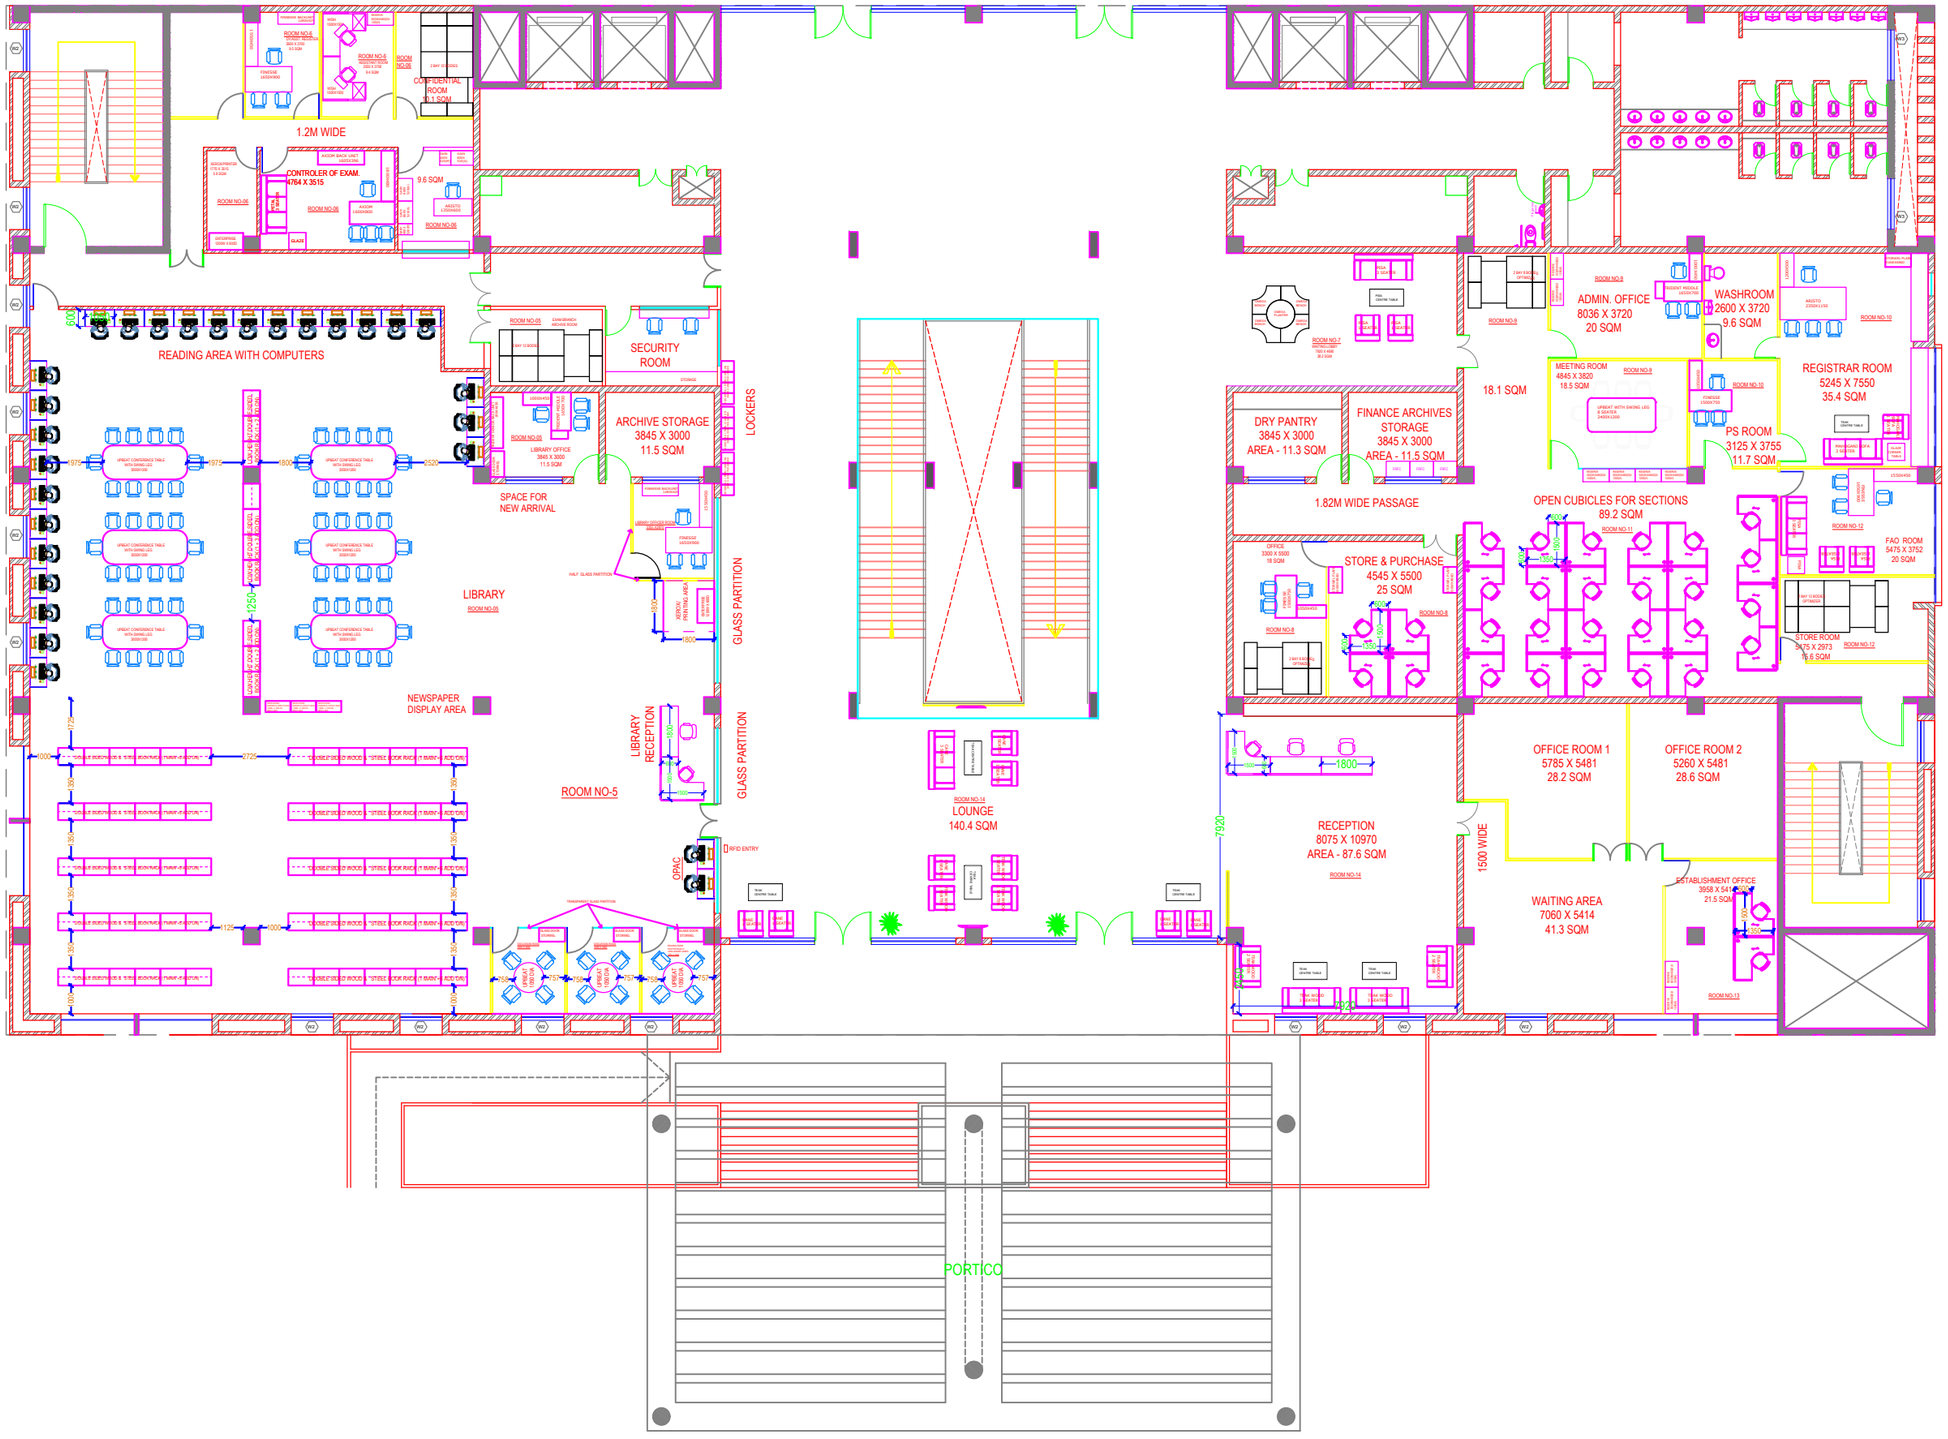
1.2M WIDE
CONFIDENTIAL ROOM 9.1 SQM
CONTROLER OF EXAM 4764 X 3515
9.6 SQM
READING AREA WITH COMPUTERS
SECURITY ROOM
ARCHIVE STORAGE 3845 X 3000 11.5 SQM
LOCKERS
SPACE FOR NEW ARRIVAL
LIBRARY
GLASS PARTITION
NEWSPAPER DISPLAY AREA
LIBRARY RECEPTION
ROOM NO-5
OPAC
RFID ENTRY
LOUNGE 140.4 SQM
PORTICO
DRY PANTRY 3845 X 3000 AREA - 11.3 SQM
FINANCE ARCHIVES STORAGE 3845 X 3000 AREA - 11.5 SQM
18.1 SQM
ADMIN. OFFICE 8036 X 3720 20 SQM
WASHROOM 2600 X 3720 9.6 SQM
MEETING ROOM 4845 X 3820 18.5 SQM
REGISTRAR ROOM 5245 X 7550 35.4 SQM
PS ROOM 3125 X 3755 11.7 SQM
1.82M WIDE PASSAGE
OPEN CUBICLES FOR SECTIONS 89.2 SQM
STORE & PURCHASE 4545 X 5500 25 SQM
FAO ROOM 5475 X 3752 20 SQM
STORE ROOM 3475 X 2973 10.6 SQM
OFFICE ROOM 1 5785 X 5481 28.2 SQM
OFFICE ROOM 2 5260 X 5481 28.6 SQM
RECEPTION 8075 X 10970 AREA - 87.6 SQM
1500 WIDE
WAITING AREA 7060 X 5414 41.3 SQM
ESTABLISHMENT OFFICE 3958 X 5414 21.5 SQM

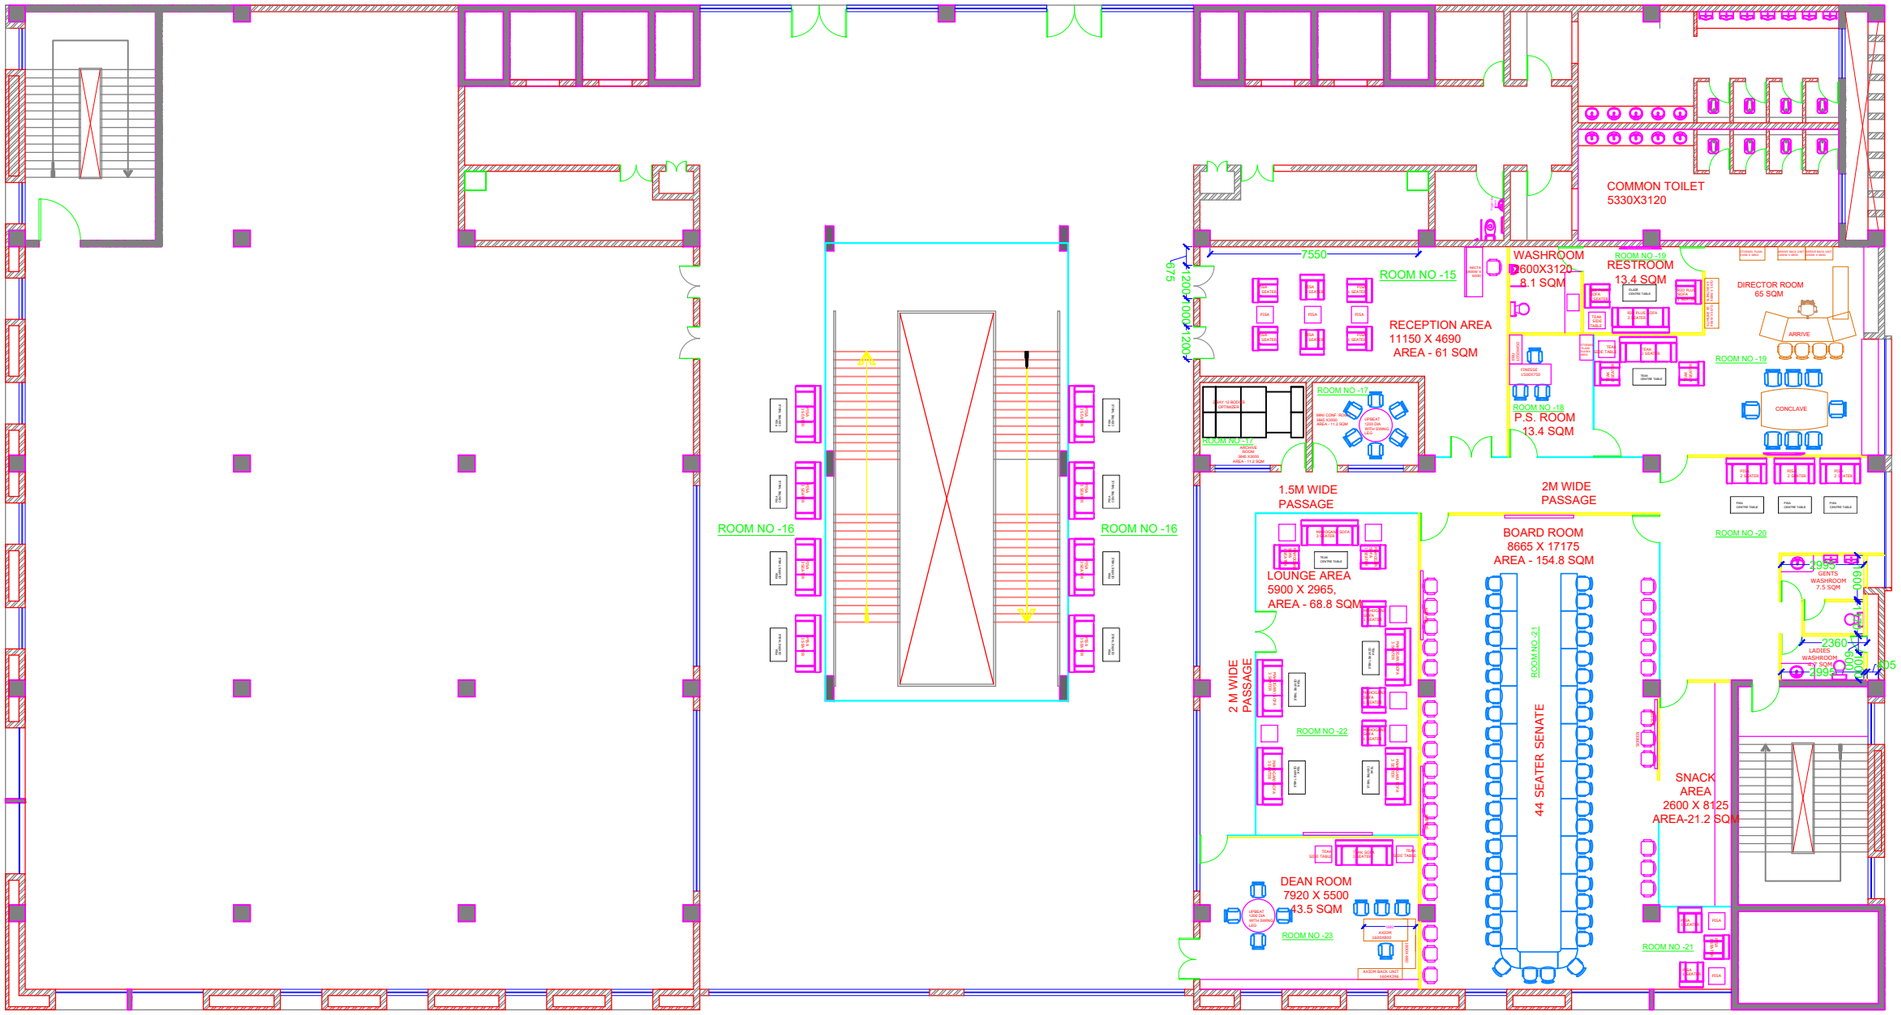
COMMON TOILET
5330X3120
7550
ROOM NO -15
WASHROOM
2600X3120
8.1 SQM
ROOM NO -18
RESTROOM
13.4 SQM
DIRECTOR ROOM
65 SQM
ARRIVE
RECEPTION AREA
11150 X 4690
AREA - 61 SQM
ROOM NO -19
CONCLAVE
ROOM NO -17
ROOM NO -18
P.S. ROOM
13.4 SQM
1.5M WIDE
PASSAGE
2M WIDE
PASSAGE
BOARD ROOM
8665 X 17175
AREA - 154.8 SQM
ROOM NO -20
ROOM NO -16
ROOM NO -16
LOUNGE AREA
5900 X 2965,
AREA - 68.8 SQM
GENTS
WASHROOM
7.5 SQM
LADIES
WASHROOM
2360X1
2955
2995
1009
1000
2005
2 M WIDE
PASSAGE
ROOM NO -21
44 SEATER SENATE
ROOM NO -22
SNACK
AREA
2600 X 8125
AREA-21.2 SQM
DEAN ROOM
7920 X 5500
43.5 SQM
ROOM NO -23
ROOM NO -21
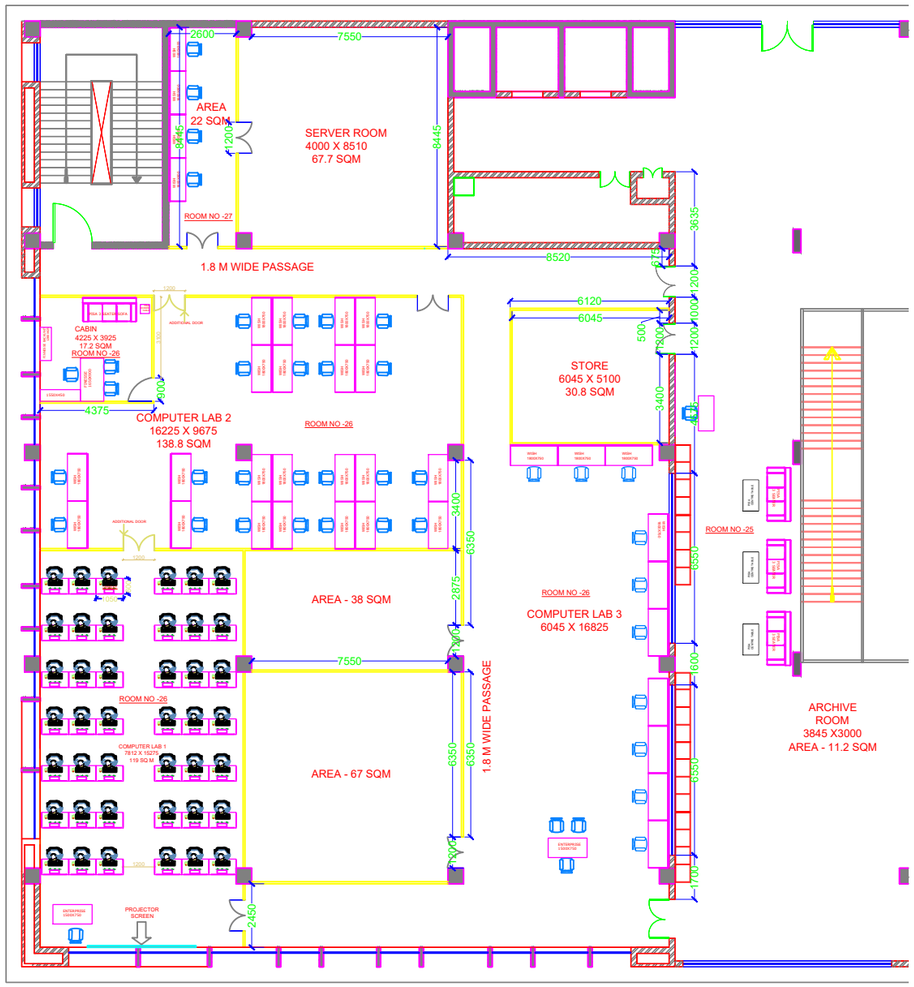
COMPUTER CENTRE THIRD FLOOR